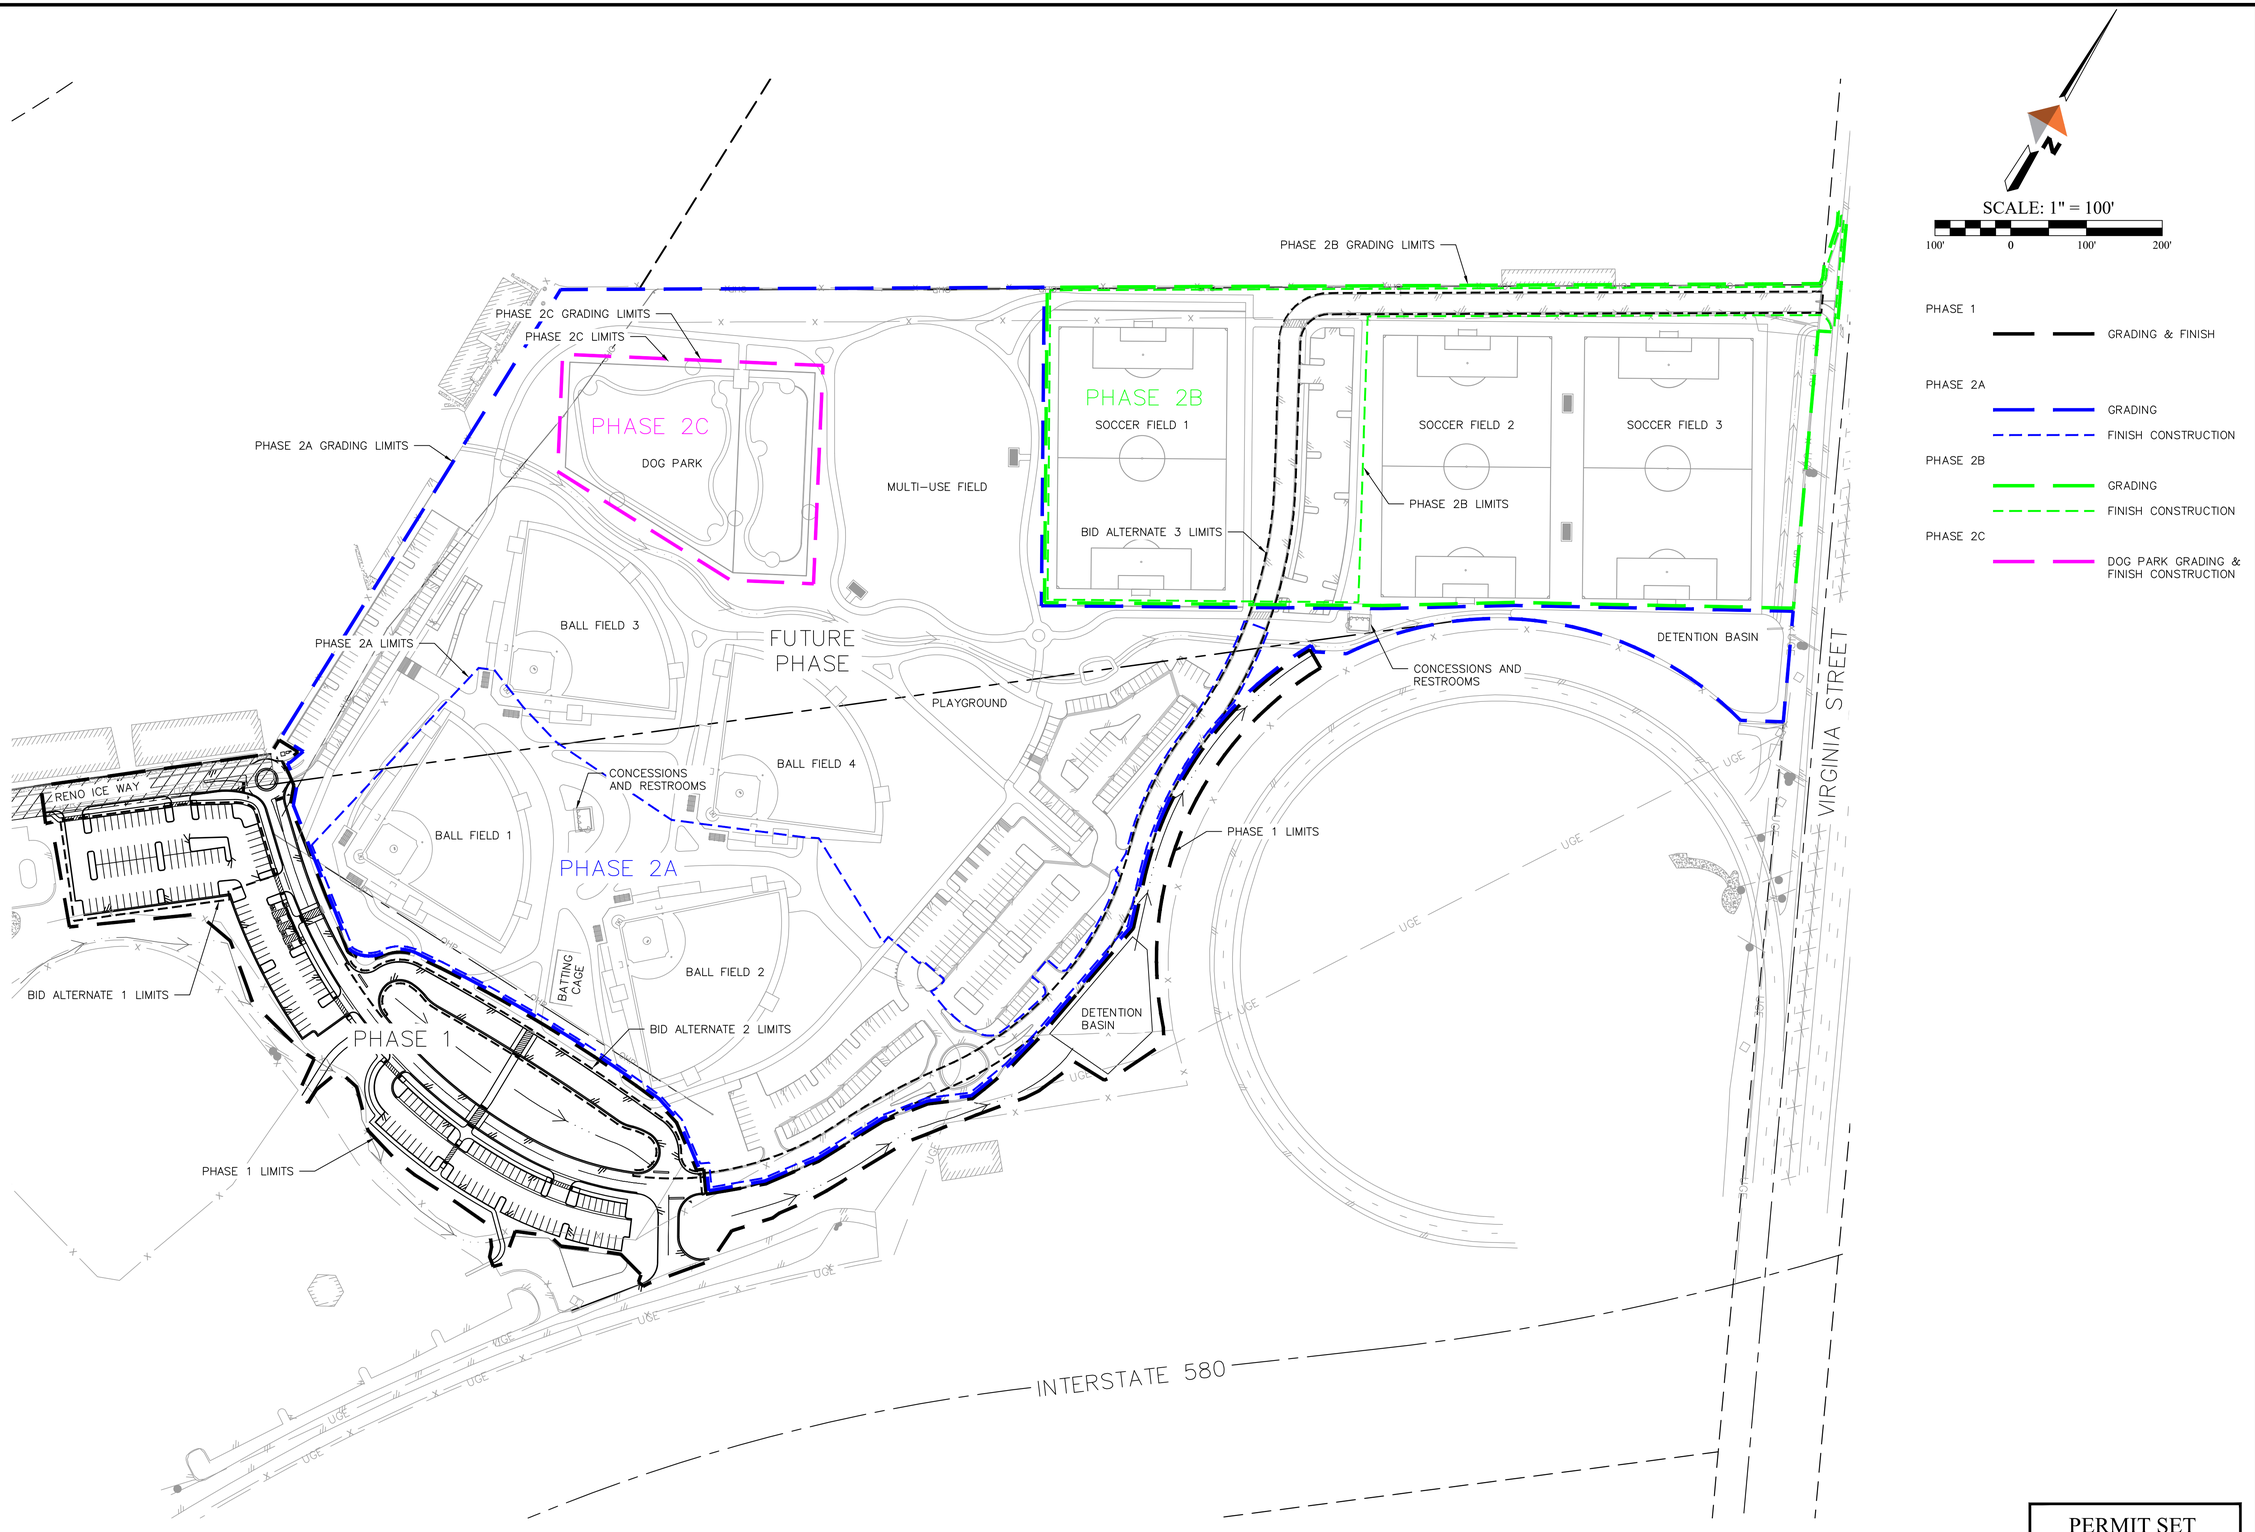

PERMIT SET

REVISIONS

REV	DATE	DESCRIPTION	BY

DOWL
WWW.DOWL.COM
5510 Longley Lane
Reno, Nevada 89511
775-851-4788

WASHOE COUNTY
SOUTH VALLEYS PARK PROJECT
NEVADA
OVERALL SITE
WASHOE COUNTY

PROJECT	30371
DATE	08/2024
DESIGNED	CS
DRAWN	MD

© DOWL 2024

SHEET
C1.2
6 OF 47

J:\63_30371-01_26Plots_26_6 Sheet Files\30371_SHEET INDEX.dwg PLOT DATE 2024-10-3 10:26 SAVED DATE 2024-10-03 10:24 USER: lvaldez